

# Work Order ID 57485



Page 1

April 7, 2010 11:10:08 AM

Item ID: D3265-041

Accept



Setup Start



Revision ID:

Item Name: Basket Base Assembly

Stop



Start Date: 4/07/10 Start Qty: 1.00



Cust Item ID:

Required Date: 4/16/10 Req'd Qty: 1.00



Customer:

Reference:

Approvals:

Process Plan:

Date:

Tooling:

Date:

Run Start



QC:

Date:

SPC (Y/N):

Date:

Stop



Sequence ID/  
Work Center ID

Operation  
Description

Set Up/  
Run Hours

Draw  
Number

Draw  
Rev.

Plan  
Code

Accept  
Qty

Reject  
Qty

Reject  
Number

Insp.  
Stamp

Draw Nbr

Revision Nbr

D3265

Rev C

100



Weld per dwg A/R S.S. rod Batch: 4113328 0.00

Large Fab

Large Fab

Memo

0.00

Large Fab

1-Drill hole in D3265-3 as per Dwg D3265

2-Remove all markings from material

SAD

10-04-08

3-Weld as per Dwg D3265 using DT9444 Deburr as required

4-cut mesh

10/04/21 ①

110



QC9-Inspect visual per QSI004- Fusion Welds

0.00

QC

Memo

0.00

Quality Control

10-04-22

120



QC6- Inspect dimensions to drawing

0.00

QC

Memo

0.00

Quality Control

8/24/22

②

W/O:		WORK ORDER CHANGES						
DATE	STEP	PROCEDURE CHANGE	By	Date	Qty	Approval Chief Eng / Prod Mgr	Approval QC Inspector	

Part No: \_\_\_\_\_ PAR #: \_\_\_\_\_ Fault Category: \_\_\_\_\_ NCR: Yes No DQA: \_\_\_\_\_ Date: \_\_\_\_\_

Resolution: \_\_\_\_\_ Disposition: \_\_\_\_\_ QA: N/C Closed: \_\_\_\_\_ Date: \_\_\_\_\_

NCR:		WORK ORDER NON-CONFORMANCE (NCR)						
DATE	STEP	Description of NC Section A	Corrective Action Section B			Verification Section C	Approval Chief Eng	Approval QC Inspector
			Initial Chief Eng	Action Description Chief Eng	Sign & Date			

**NOTE:** Date & initial all entries

# Work Order ID 57485

April 7, 2010 11:10:08 AM



Page 2

Item ID: D3265-041

Accept



Setup Start



Revision ID:

Item Name: Basket Base Assembly

Stop



Start Date: 4/07/10 Start Qty: 1.00



Cust Item ID:

Required Date: 4/16/10 Req'd Qty: 1.00



Customer:

Reference:

Approvals: Process Plan: \_\_\_\_\_ Date: \_\_\_\_\_ Tooling: \_\_\_\_\_ Date: \_\_\_\_\_

QC: \_\_\_\_\_ Date: \_\_\_\_\_ SPC (Y/N): \_\_\_\_\_ Date: \_\_\_\_\_

Run Start



Stop



Sequence ID/ Work Center ID	Operation Description	Set Up/ Run Hours	Draw Number	Draw Rev.	Plan Code	Accept Qty	Reject Qty	Reject Number	Insp. Stamp
--------------------------------	--------------------------	----------------------	----------------	--------------	--------------	---------------	---------------	------------------	----------------

130



Powdercoat

Powder Coating

White Gloss(Ref:4.3.5.1) per QSI005 4.3-Alum

0.00

M114207

0.00

⇒ 9/10/04/20

Memo

1ST COAT:  
START TIME: 8:15AM  
OVEN TEMPERATURE: 400°C  
FINISH TIME: 8:45AM  
\*\*\*\*if necessary\*\*\*\*

2ND COAT:  
START TIME: 9:00AM  
OVEN TEMPERATURE: 400°C  
FINISH TIME: 9:30AM



140



QC

Quality Control

QC3- Inspect Part Finish

0.00

Memo

0.00

9/5/04/27 (2)

W/O:		WORK ORDER CHANGES						
DATE	STEP	PROCEDURE CHANGE	By	Date	Qty	Approval Chief Eng / Prod Mgr	Approval QC Inspector	

Part No: \_\_\_\_\_ PAR #: \_\_\_\_\_ Fault Category: \_\_\_\_\_ NCR: Yes No DQA: \_\_\_\_\_ Date: \_\_\_\_\_

Resolution: \_\_\_\_\_ Disposition: \_\_\_\_\_ QA: N/C Closed: \_\_\_\_\_ Date: \_\_\_\_\_

NCR:		WORK ORDER NON-CONFORMANCE (NCR)						
DATE	STEP	Description of NC Section A	Corrective Action Section B			Verification Section C	Approval Chief Eng	Approval QC Inspector
			Initial Chief Eng	Action Description Chief Eng	Sign & Date			

**NOTE:** Date & initial all entries



W/O:		WORK ORDER CHANGES						
DATE	STEP	PROCEDURE CHANGE	By	Date	Qty	Approval Chief Eng / Prod Mgr	Approval QC Inspector	

Part No: \_\_\_\_\_ PAR #: \_\_\_\_\_ Fault Category: \_\_\_\_\_ NCR: Yes No DQA: \_\_\_\_\_ Date: \_\_\_\_\_

Resolution: \_\_\_\_\_ Disposition: \_\_\_\_\_ QA: N/C Closed: \_\_\_\_\_ Date: \_\_\_\_\_

NCR:		WORK ORDER NON-CONFORMANCE (NCR)						
DATE	STEP	Description of NC Section A	Corrective Action Section B			Verification Section C	Approval Chief Eng	Approval QC Inspector
			Initial Chief Eng	Action Description Chief Eng	Sign & Date			

**NOTE:** Date & initial all entries

**Work Order ID 57485**

April 7, 2010 11:10:09 AM



Page 4

Item ID: D3265-041

Accept



Setup Start



Revision ID:

Stop



Item Name: Basket Base Assembly

Start Date: 4/07/10 Start Qty: 1.00



Cust Item ID:

Required Date: 4/16/10 Req'd Qty: 1.00



Customer:

Reference:

Approvals: Process Plan: \_\_\_\_\_ Date: \_\_\_\_\_ Tooling: \_\_\_\_\_ Date: \_\_\_\_\_

Run Start



QC: \_\_\_\_\_ Date: \_\_\_\_\_ SPC (Y/N): \_\_\_\_\_ Date: \_\_\_\_\_

Stop

Sequence ID/  
Work Center IDOperation  
DescriptionSet Up/  
Run HoursDraw  
NumberDraw  
Rev.Plan  
CodeAccept  
QtyReject  
QtyReject  
NumberInsp.  
Stamp

180



QC

Quality Control

QC21- Final Inspection - Work Order Release

0.00

Memo

0.00

10/04/28 *[Signature]**me*

10-4-27

W/O:		WORK ORDER CHANGES						
DATE	STEP	PROCEDURE CHANGE	By	Date	Qty	Approval Chief Eng / Prod Mgr	Approval QC Inspector	

Part No: \_\_\_\_\_ PAR #: \_\_\_\_\_ Fault Category: \_\_\_\_\_ NCR: Yes No DQA: \_\_\_\_\_ Date: \_\_\_\_\_

Resolution: \_\_\_\_\_ Disposition: \_\_\_\_\_ QA: N/C Closed: \_\_\_\_\_ Date: \_\_\_\_\_

NCR:		WORK ORDER NON-CONFORMANCE (NCR)						
DATE	STEP	Description of NC Section A	Corrective Action Section B			Verification Section C	Approval Chief Eng	Approval QC Inspector
			Initial Chief Eng	Action Description Chief Eng	Sign & Date			

**NOTE:** Date & initial all entries



# Picklist Print

April 7, 2010 11:10:05 AM

Page 1

Work Order ID: 57485

Parent Item: D3265-041

Parent Item Name: Basket Base Assembly

Start Date: 4/07/10

Required Date: 4/16/10

Comments: IPP Rev:C Re-Format 05-11-03 JLM  
 IPP Rev:D 08-09-10 revC as per dwg (ecn 08-524) DD verified by:EC IPP  
 RevE: as per DEO DD 10.09.12 verified by:EC IPP RevF: revise seq  
 110 DD 10.01.28 verified by:EC

Start Qty: 1.00

Required Qty: 1.00

D2232-3 Manufactured No 100 Each 7.0000 2.0000



Basket Hinge

Warehouse Loc Qty Loc Code  
Location

Main Warehouse

WA

7

54863

7

D2235-1 Manufactured No 100 Each 9.0000 1.0000



Basket Rib

Warehouse Loc Qty Loc Code  
Location

Main Warehouse

WA

9

55979

1

56472

8

D2327-3 Manufactured No 100 Each 31.0000 2.0000



Spacer Bushing

Warehouse Loc Qty Loc Code  
Location

Main Warehouse

WA

31

55917

11

57186

20

2x *SY 10/04/13*

B57433 <sup>1x</sup> ~~2x~~ *SY 10/04/13*

2x *SY 10/04/13*

W/O:		WORK ORDER CHANGES						
DATE	STEP		PROCEDURE CHANGE	By	Date	Qty	Approval Chief Eng / Prod Mgr	Approval QC Inspector

Part No: \_\_\_\_\_ PAR #: \_\_\_\_\_ Fault Category: \_\_\_\_\_ NCR: Yes No DQA: \_\_\_\_\_ Date: \_\_\_\_\_

Resolution: \_\_\_\_\_ Disposition: \_\_\_\_\_ QA: N/C Closed: \_\_\_\_\_ Date: \_\_\_\_\_

NCR:		WORK ORDER NON-CONFORMANCE (NCR)						
DATE	STEP	Description of NC Section A	Corrective Action Section B			Verification Section C	Approval Chief Eng	Approval QC Inspector
			Initial Chief Eng	Action Description Chief Eng	Sign & Date			

**NOTE:** Date & initial all entries

# Picklist Print

Page 2

April 7, 2010 11:10:06 AM

Work Order ID: 57485



Parent Item: D3265-041



Parent Item Name: Basket Base Assembly

Start Date: 4/07/10

Required Date: 4/16/10

Comments: IPP Rev:C Re-Format 05-11-03 JLM  
 IPP Rev:D 08-09-10 revC as per dwg (ecn 08-524) DD verified by:EC IPP  
 RevE: as per DEO DD 10.09.12 verified by:EC IPP RevF: revise seq  
 110 DD 10.01.28 verified by:EC

Start Qty: 1.00

Required Qty: 1.00

D2581 Manufactured No 100 Each 15.0000 2.0000



Mounting Bracket



Warehouse Loc Qty Loc Code

Location

Main Warehouse

WA

15

46086

2

51745

2

55918

11

B57185 2x *dy* 10/04/13

D3442-5 Manufactured No 100 Each 50.0000 4.0000



Shim



Warehouse Loc Qty Loc Code

Location

Main Warehouse

WA

50

33282

50

~~B57204~~ 2x *dy* 10/04/13

2x

D3826-041 Manufactured No 100 Each 0.0000 2.0000



Rib / Gusset Assembly



B57281 2x *dy* 10/04/13

April 7, 2010 11:10:06 AM

Shop Packet Print

Page 2

W/O:		WORK ORDER CHANGES						
DATE	STEP	PROCEDURE CHANGE	By	Date	Qty	Approval Chief Eng / Prod Mgr	Approval QC Inspector	

Part No: \_\_\_\_\_ PAR #: \_\_\_\_\_ Fault Category: \_\_\_\_\_ NCR: Yes No DQA: \_\_\_\_\_ Date: \_\_\_\_\_

Resolution: \_\_\_\_\_ Disposition: \_\_\_\_\_ QA: N/C Closed: \_\_\_\_\_ Date: \_\_\_\_\_

NCR:		WORK ORDER NON-CONFORMANCE (NCR)						
DATE	STEP	Description of NC Section A	Corrective Action Section B			Verification Section C	Approval Chief Eng	Approval QC Inspector
			Initial Chief Eng	Action Description Chief Eng	Sign & Date			

**NOTE:** Date & initial all entries

# Picklist Print

April 7, 2010 11:10:06 AM

Work Order ID: 57485



Parent Item: D3265-041



Parent Item Name: Basket Base Assembly

Start Date: 4/07/10

Required Date: 4/16/10

Comments: IPP Rev:C Re-Format 05-11-03 JLM  
 IPP Rev:D 08-09-10 revC as per dwg (ecn 08-524) DD verified by:EC IPP  
 RevE: as per DEO DD 10.09.12 verified by:EC IPP RevF: revise seq  
 110 DD 10.01.28 verified by:EC

Start Qty: 1.00

Required Qty: 1.00

D3833-1 Manufactured No 100 Each 7.0000 2.0000



Mesh (Base End Face)



357594 (2)

10/04/21

Warehouse Loc Qty Loc Code  
Location

Main Warehouse

WA 7

55843 1

56396 6

M304EX0.75-16F Purchased No

100 sf

656.3474 27.3684



Expanded Metal Flat SS



3AD 10-04-09

Warehouse Loc Qty Loc Code  
Location

Main Warehouse

MAT 656.3474

111956 28

112949 12

113497 28

113555 303.45

113904 43.2132

114212 241.6842

27.3684

W/O:		WORK ORDER CHANGES						
DATE	STEP	PROCEDURE CHANGE	By	Date	Qty	Approval Chief Eng / Prod Mgr	Approval QC Inspector	

Part No: \_\_\_\_\_ PAR #: \_\_\_\_\_ Fault Category: \_\_\_\_\_ NCR: Yes No DQA: \_\_\_\_\_ Date: \_\_\_\_\_

Resolution: \_\_\_\_\_ Disposition: \_\_\_\_\_ QA: N/C Closed: \_\_\_\_\_ Date: \_\_\_\_\_

NCR:		WORK ORDER NON-CONFORMANCE (NCR)						
DATE	STEP	Description of NC Section A	Corrective Action Section B			Verification Section C	Approval Chief Eng	Approval QC Inspector
			Initial Chief Eng	Action Description Chief Eng	Sign & Date			

**NOTE:** Date & initial all entries

# Picklist Print

Page 4

April 7, 2010 11:10:07 AM

Work Order ID: 57485



Parent Item: D3265-041



Parent Item Name: Basket Base Assembly

Start Date: 4/07/10

Required Date: 4/16/10

Comments: IPP Rev:C Re-Format 05-11-03 JLM  
 IPP Rev:D 08-09-10 revC as per dwg (ecn 08-524) DD verified by:EC IPP  
 RevE: as per DEO DD 10.09.12 verified by:EC IPP RevF: revise seq  
 110 DD 10.01.28 verified by:EC

Start Qty: 1.00

Required Qty: 1.00

M304TS0.750W.065

Purchased

No

100

f

530.2458

19.2632



SAD 10-04-09

304 SQ Tube .75x.75x.065W

## Warehouse

## Loc Qty

## Loc Code

### Location

Main Warehouse

WA

530.2458

111148

58

113956

23.5

114137

448.7458

19.2632

April 7, 2010 11:10:07 AM

Shop Packet Print

Page 4

W/O:		WORK ORDER CHANGES						
DATE	STEP	PROCEDURE CHANGE	By	Date	Qty	Approval Chief Eng / Prod Mgr	Approval QC Inspector	

Part No: \_\_\_\_\_ PAR #: \_\_\_\_\_ Fault Category: \_\_\_\_\_ NCR: Yes No DQA: \_\_\_\_\_ Date: \_\_\_\_\_

Resolution: \_\_\_\_\_ Disposition: \_\_\_\_\_ QA: N/C Closed: \_\_\_\_\_ Date: \_\_\_\_\_

NCR:		WORK ORDER NON-CONFORMANCE (NCR)						
DATE	STEP	Description of NC Section A	Corrective Action Section B			Verification Section C	Approval Chief Eng	Approval QC Inspector
			Initial Chief Eng	Action Description Chief Eng	Sign & Date			

**NOTE:** Date & initial all entries



QTY -041	PART NUMBER	DESCRIPTION
X	D3265-041	BASKET ASSEMBLY
2	D2232-3	HINGE PLATE
4	D2235-1	RIB
4	D2325	SUPPORT GUSSET
2	D2327-3	BUSHING
2	D2581	MOUNTING BRACKET
2	D3265-1	RIB
2	D3265-3	RIB
2	D3265-5	RIB
2	D3442-5	SHIM







**NOTES:**

- 1) FRAME MATERIAL: AISI 304/316 SS, 3/4 x 3/4 x 0.065 WALL SQUARE TUBING  
REF. DART SPEC M304TS0.750W.065
- 2) MESH MATERIAL: 3/4-16F EXPANDED SS  
REF DART SPEC M304EX0.75-16F
- 3) FINISH: POWDER COAT ASSEMBLY GLOSS WHITE (4.3.5.2) PER DART QSI 005 4.3
- 4) TOLERANCES: PER DART QSI 018 UNLESS OTHERWISE NOTED
- 5) UNITS: INCHES UNLESS OTHERWISE NOTED
- 6) BREAK SHARP EDGES: N/A
- 7) IDENTIFICATION: N/A
- 8) WEIGHT: N/A
- 9) WELD PER DART QSI 004

*info  
57485*

DEO ATTACHED  
**RELEASED**  
*08-09-2014*

C	DRAWING UPDATED TO CURRENT STANDARDS. SHT 4 ADDED. RIB MATERIAL WAS 0.060 THICK. SHT 2 ZONE D5 25.63 DIMENSION WAS 27.63.	AJS	08.08.14
B	INCORPORATED A1. ADD SHIM UNDER HINGES. ADD HOLES FOR SPLIT LID BASKETS.	PH	05.06.08
A	NEW ISSUE	CP	04.02.02
REV.	DESCRIPTION	BY	DATE
DESIGN	DS	<b>DART AEROSPACE LTD</b> HAWKESBURY, ONTARIO, CANADA	
DRAWN	AJS		
CHECKED	<i>[Signature]</i>	DRAWING NO.	REV. C
MFG. APPR.	<i>[Signature]</i>	D3265	SHEET 1 OF 4
APPROVED	<i>[Signature]</i>	TITLE	SCALE
DE APPR.	<i>[Signature]</i>	BASKET BASE ASSEMBLY (350)	NTS
DATE	08.08.14	<small>COPYRIGHT © 2004 BY DART AEROSPACE LTD THIS DOCUMENT IS PRIVATE AND CONFIDENTIAL AND IS SUPPLIED ON THE EXPRESS CONDITION THAT IT IS NOT TO BE USED FOR ANY PURPOSE OR COMMUNICATED TO ANY OTHER PERSON WITHOUT WRITTEN PERMISSION FROM DART AEROSPACE LTD</small>	

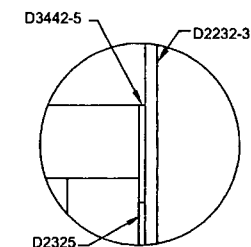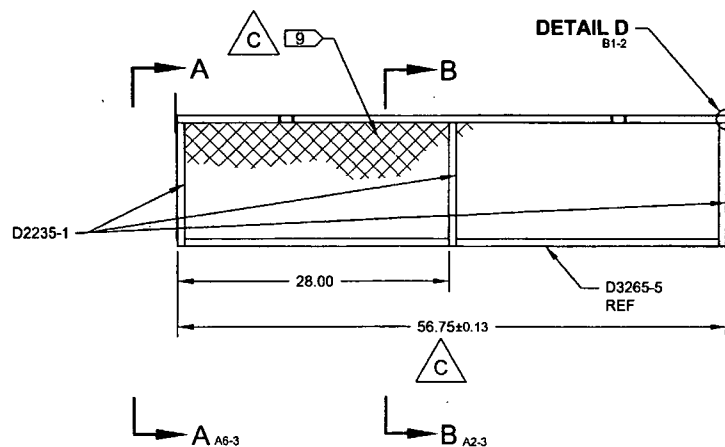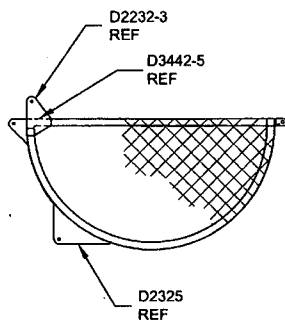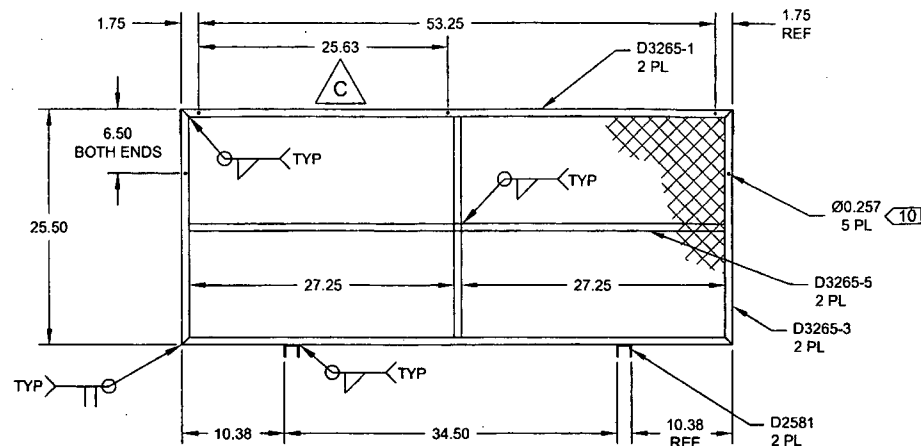

DETAIL D  
C4-2  
(BOTH ENDS)  
SCALE 10X



**BASE ASSEMBLY NOTES:**

- 1) FRAME MATERIAL: SEE SHEET 1
- 2) FINISH: N/A
- 3) TOLERANCES: PER DART QSI 018 UNLESS OTHERWISE NOTED
- 4) UNITS: INCHES UNLESS OTHERWISE NOTED
- 5) BREAK SHARP EDGES: N/A
- 6) IDENTIFICATION: N/A
- 7) WEIGHT: N/A
- 8) WELD PER DART QSI 004
- 9) SKIN INSIDE SURFACE OF BASKET WITH EXPANDED STEEL MESH.  
TACK WELD EACH END OF STRAND TO FRAME.
- 10) DRILL WHEN ASSEMBLING WITH D3267-041/-043 LID ONLY.


**D3265-041 BASKET BASE ASSEMBLY**

DESIGN	DS	<b>DART AEROSPACE LTD</b>	
DRAWN	AJS	HAWKESBURY, ONTARIO, CANADA	
CHECKED	<i>[Signature]</i>	DRAWING NO.	REV. C
MFG. APPR.	<i>[Signature]</i>	D3265	SHEET 2 OF 4
APPROVED	<i>[Signature]</i>	TITLE	SCALE
DE APPR.	<i>[Signature]</i>	BASKET BASE ASSEMBLY (350)	NTS
DATE	08.08.14	<small>COPYRIGHT © 2004 BY DART AEROSPACE LTD THIS DOCUMENT IS PRIVATE AND CONFIDENTIAL, AND IS SUPPLIED ON THE EXPRESS CONDITION THAT IT IS NOT TO BE USED FOR ANY PURPOSE OR COMMUNICATED TO ANY OTHER PERSON WITHOUT WRITTEN PERMISSION FROM DART AEROSPACE LTD.</small>	


DEO ATTACHED  
RELEASED  
*[Signature]*

*WU 57405*


8 7 6 5 4 3 2 1

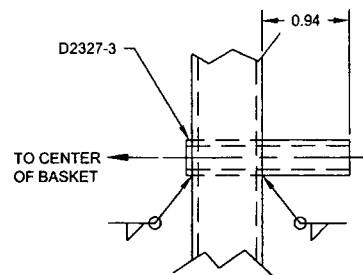

**VIEW C-C** B7-3  
2 PL  
SCALE 4X  
ROTATED 90° CCW

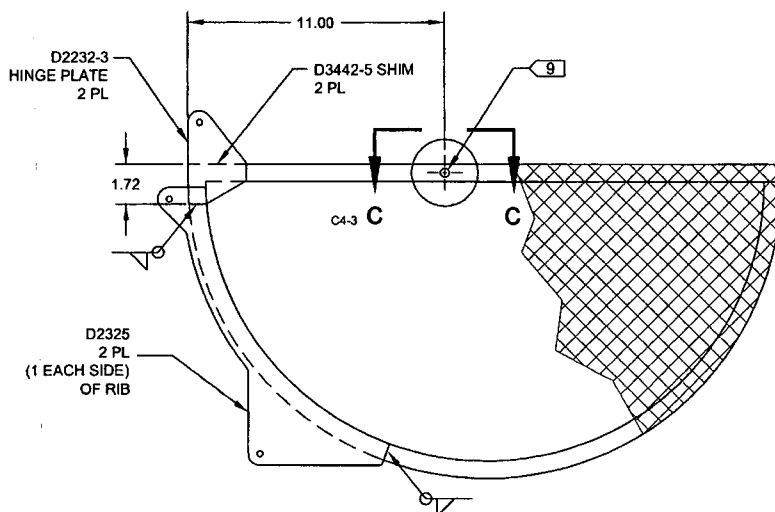

**SECTION A-A** A5-2  
2 PL  
(BOTH END RIBS)

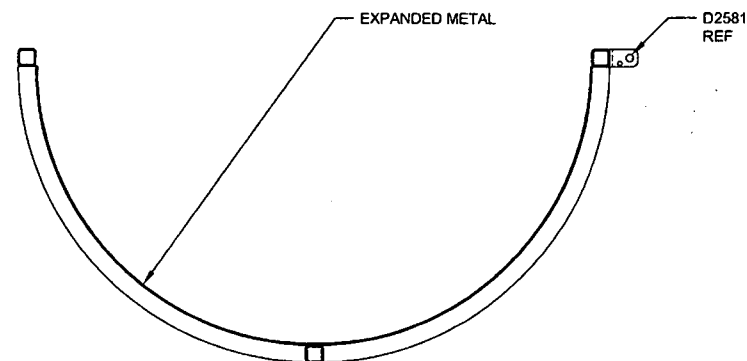

**SECTION B-B** A4-2  
2 PL  
(BOTH CENTER RIBS)

DEO ATTACHED  
RELEASED  
28-09-04/112



**NOTES:**

- 1) MATERIAL: SEE SHEET 1
- 2) FINISH: SEE SHEET 1
- 3) TOLERANCES: PER DART QSI 018 UNLESS OTHERWISE NOTED
- 4) UNITS: INCHES UNLESS OTHERWISE NOTED
- 5) BREAK SHARP EDGES: N/A
- 6) IDENTIFICATION: N/A
- 7) WEIGHT: N/A
- 8) WELD PER DART QSI 004
- 9) DRILL 3/8 HOLE AND INSTALL D2327-3 USING CLOSEST SPACE IN EXPANDED METAL FOR HOLE LOCATION BOTH ENDS

WLO  
57485



DESIGN	DS	<b>DART AEROSPACE LTD</b> HAWKESBURY, ONTARIO, CANADA	
DRAWN	AUS		
CHECKED	AS	DRAWING NO.	REV. C
MFG. APPR.	AS	D3265	SHEET 3 OF 4
APPROVED	AS	TITLE	SCALE
DE APPR.	AS	BASKET BASE ASSEMBLY (350)	NTS
DATE	08.08.14	COPYRIGHT © 2004 BY DART AEROSPACE LTD THIS DOCUMENT IS PRIVATE AND CONFIDENTIAL AND IS SUPPLIED ON THE EXPRESS CONDITION THAT IT IS NOT TO BE USED FOR ANY PURPOSE OR COPIED OR COMMUNICATED TO ANY OTHER PERSON WITHOUT WRITTEN PERMISSION FROM DART AEROSPACE LTD	

8 7 6 5 4 3 2 1

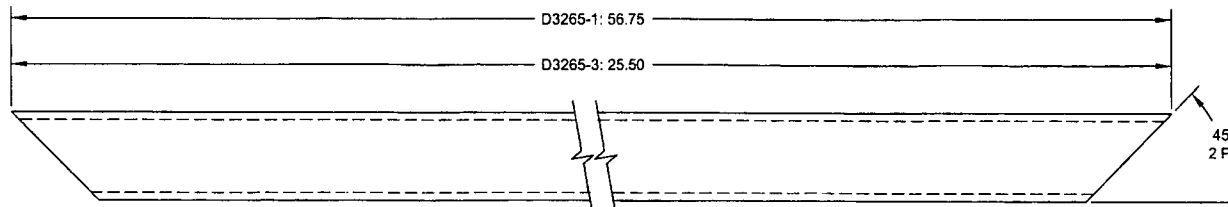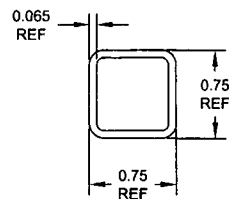

**D3265-1 RIB**

**D3265-3 RIB**

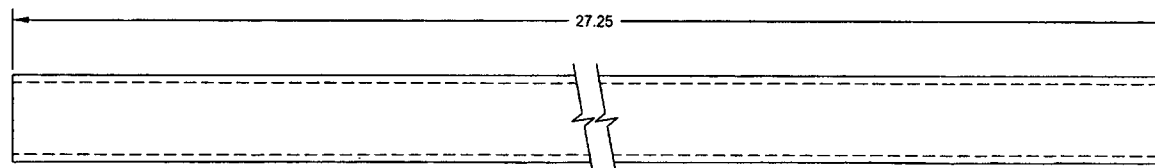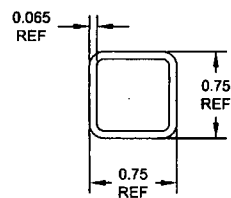

**D3265-5 RIB**

**DEO ATTACHED  
RELEASED**

*also 57455*

**NOTES:**

- 1) FRAME MATERIAL: SEE SHEET 1
- 2) FINISH: NONE
- 3) TOLERANCES: PER DART QSI 018 UNLESS OTHERWISE NOTED
- 4) UNITS: INCHES UNLESS OTHERWISE NOTED
- 5) BREAK SHARP EDGES: 0.005 TO 0.010 MAX
- 6) IDENTIFICATION: N/A
- 7) WEIGHT: N/A

DESIGN	JB	<b>DART AEROSPACE LTD</b>	
DRAWN	AJS	HAWKESBURY, ONTARIO, CANADA	
CHECKED	<i>[Signature]</i>	DRAWING NO.	REV. C
MFG. APPR.	<i>[Signature]</i>	D3265	SHEET 4 OF 4
APPROVED	<i>[Signature]</i>	TITLE	SCALE
DE APPR.	<i>[Signature]</i>	BASKET BASE ASSEMBLY (350)	NTS
DATE	08.08.14	COPYRIGHT © 2004 BY DART AEROSPACE LTD THIS DOCUMENT IS PRIVATE AND CONFIDENTIAL AND IS SUPPLIED ON THE EXPRESS CONDITION THAT IT IS NOT TO BE USED FOR ANY PURPOSE OR COMMUNICATED TO ANY OTHER PERSON WITHOUT WRITTEN PERMISSION FROM DART AEROSPACE LTD.	

DRAWING NO. D3265	TITLE BASKET BASE ASSEMBLY (350)	REV. C	DART AEROSPACE LTD ENGINEERING ORDER		D.E.O. NO. D3265-C-1	SHEET NO. SHEET 1 OF 2	SCALE NTS
DRAWN <i>[Signature]</i>	CHECKED <i>PH</i>	MFG. APPR. <i>[Signature]</i>	APPROVED <i>[Signature]</i>		DE APPR. <i>[Signature]</i>		
DATE 09.04.16	DATE 09.04.16	DATE 09.04.16	DATE 09.04.16		DATE 09.04.16		

SHEET 1, MODIFY PARTS LIST AS FOLLOWS:


IS:

QTY -041	PART NUMBER	DESCRIPTION
X	D3265-041	BASKET ASSEMBLY
3	D2235-1	RIB
2	D3929-041	GUSSET ASSEMBLY
2	D3929-042	GUSSET ASSEMBLY
4	D3442-5	SHIM


WAS:

QTY -041	PART NUMBER	DESCRIPTION
X	D3265-041	BASKET ASSEMBLY
4	D2235-1	RIB
4	D2325	SUPPORT GUSSET
2	D3442-5	SHIM

SHEET 2, MODIFY DETAIL D AS SHOWN:

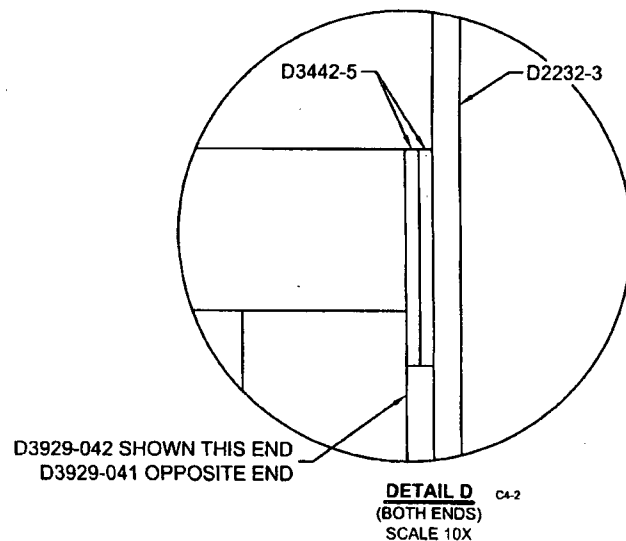

**RELEASED**  
01/04/22

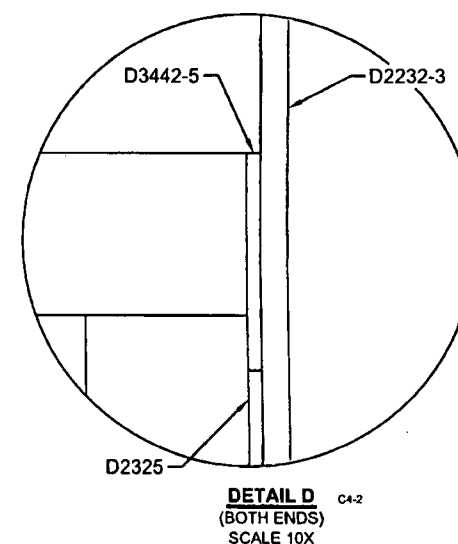


COPYRIGHT © 2009 BY DART AEROSPACE LTD  
THIS DOCUMENT IS PRIVATE AND CONFIDENTIAL AND IS SUPPLIED ON THE EXPRESS CONDITION THAT IT IS NOT TO BE USED FOR ANY PURPOSE OR COPIED OR COMMUNICATED TO ANY OTHER PERSON WITHOUT WRITTEN PERMISSION FROM DART AEROSPACE LTD.


DRAWING NO. D3265	TITLE BASKET BASE ASSEMBLY (350)	REV. C	DART AEROSPACE LTD ENGINEERING ORDER	D.E.O. NO. D3265-C-1	SHEET NO. SHEET 2 OF 2	SCALE NTS
DRAWN <i>B</i>	CHECKED <i>PH</i>	MFG. APPR. <i>AD</i>	APPROVED <i>PH</i>	DE APPR. <i>PH</i>		
DATE 09.04.16	DATE 09.04.16	DATE 09/04/17	DATE 09.04.17	DATE 09.04.17		

SHEET 3, MODIFY SECTION A-A AS SHOWN:

**IS:**

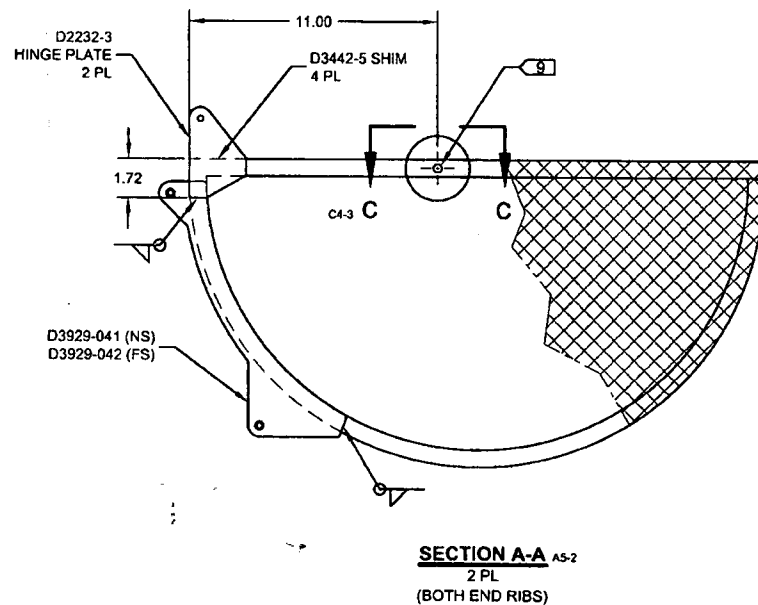

**WAS:**

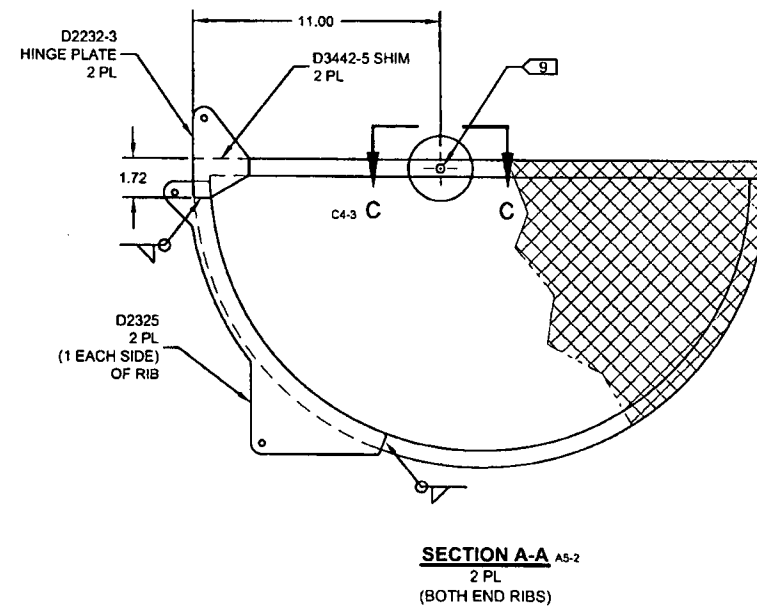

RELEASED  
09/04/17

*who 57485*